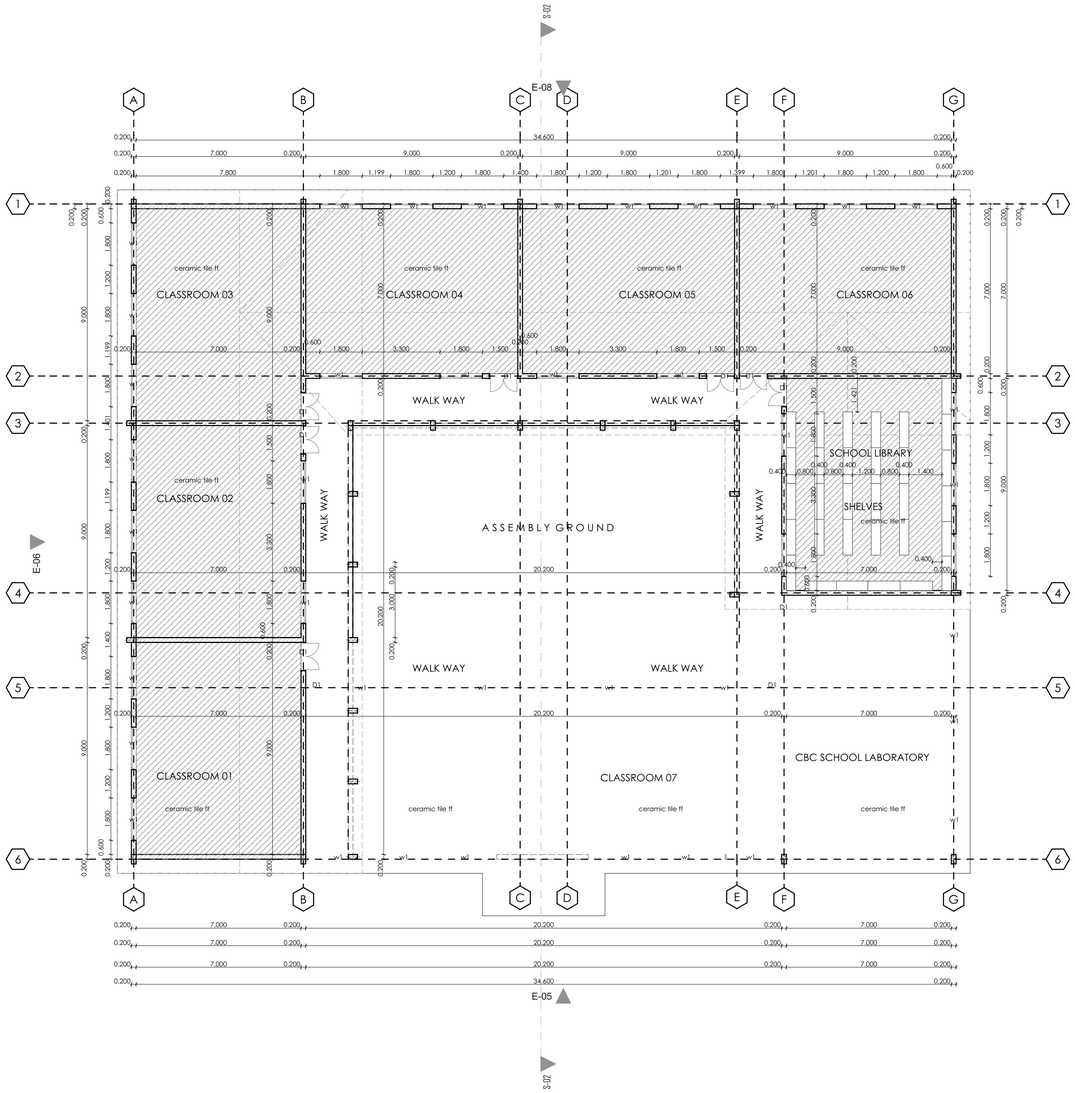

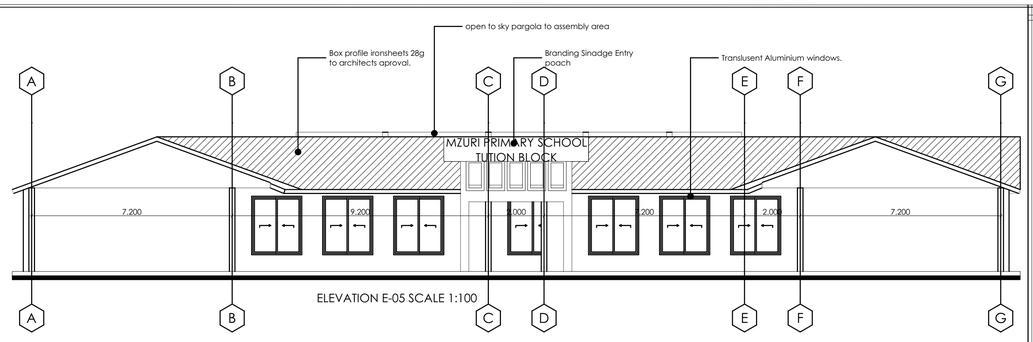

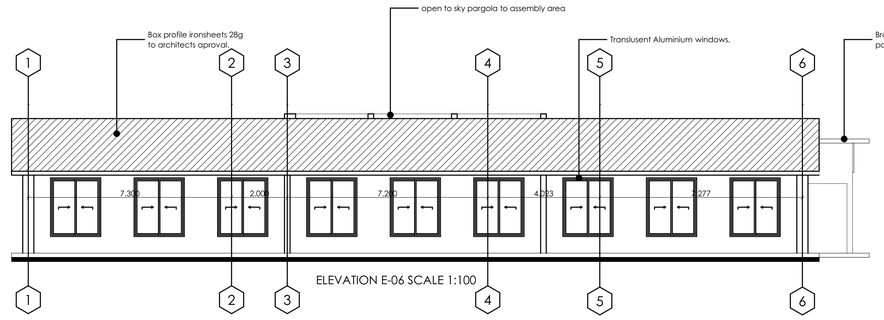

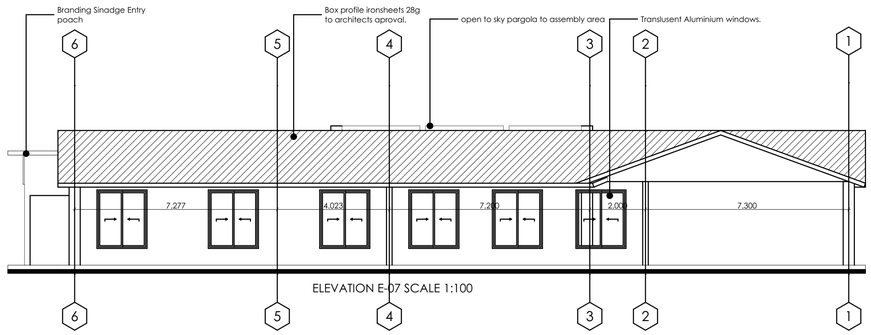

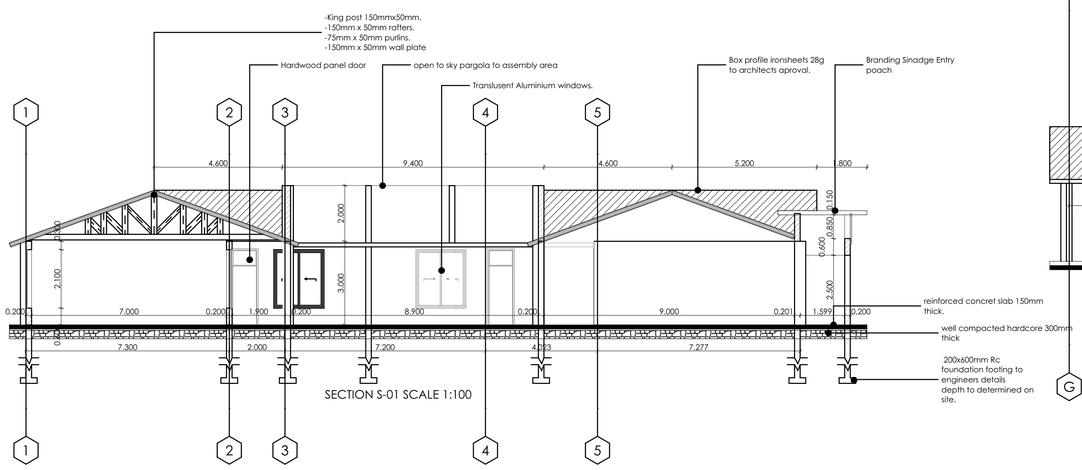

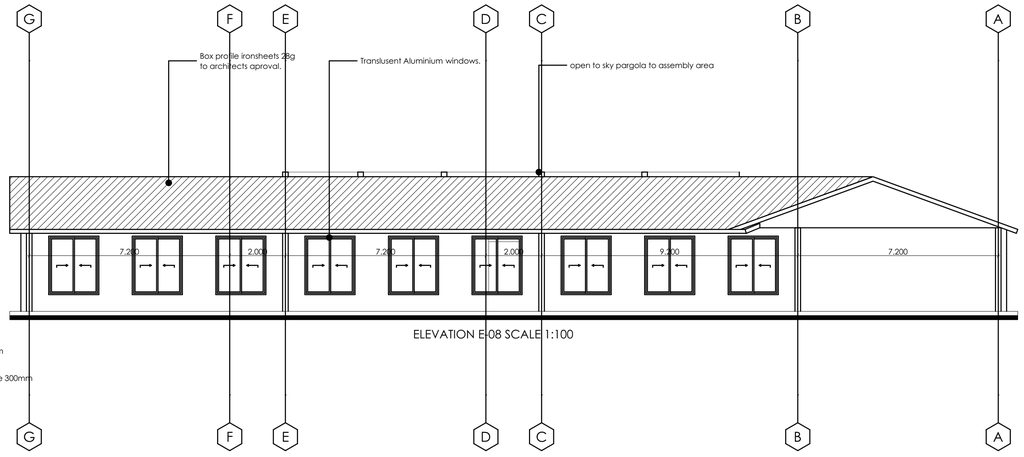

NOTES

GENERAL NOTES

1. This drawing is protected under the copyright act, and cannot be used or reproduced in part or in whole without author's consent.
2. All dimensions to be checked on site, written rule over scaled dimensions any discrepancies to be reported to the architect before any work commences.
3. All construction work is comply with the latests standard codes of practice, local authority by-law and fire regulations.
4. P.V. denotes permanent ventilation and must be provided above all doors and windows where indicated or shown.
5. All walls less than 200mm thick to be reinforced with hoop iron at every alternate course.
6. Water meter to be 300mm above g.l.
7. D.P.C. denotes one layer of bituminous felt to be provided under all walls 150mm above ground level.
8. All r.c. works to structural engineer's detailos depth of foundation to be determined on site and should not be less than 1200mm. Provide one row of 600x600x50mm precast concrete paving slabs around the
9. building unless otherwise shown.
10. Heavy duty polythene sheeting and anti-termite treatment to be provided under ground floor slab.
11. Plinth level to be minimum 300mm from proposed parking level or existing ground level.
12. All surface beds to be cast on well compacted and well consolidated filling.
13. Depth of foundation to be minimum 600mm below reduced ground level.
14. All pipes and services to minimum to be minimum 450mm below reduced ground level.
15. All inspection chambers within building area, drive way and parking areas to be heavy duty, double seal air tight covers. Drains under building, drive-way and parking to be pvc pipes encased in 150mm concrete surround.

REVISIONS, ADDITIONS & ALTERATIONS

ABBREVIATION	DIMENTIONS/WINDOW SCHEDULE
W1	1800mm x 600mm high Casement windows
DOOR SCHEDULE	
D1	1200mm x 2700mm double unequal door Opening outside

DEPARTMENT OF ROADS AND PUBLIC WORKS

P.O.BOX 4-80403

KWALE

KWALE COUNTY GOVERNMENT
UMOJA NI NGUVU

signature _ _ _ _ _ _ _ _ _ _ _ _ _ _ _ _ _ _

Project
PROPOSED CONSTRUCTION OF TUTION BLOCK AT MZURI PRIMARY SCHOOL LUNGA LUNGA SUB-COUNTY KWALE COUNTY

Title
FLOOR PLAN, ELEVATIONS , SECTION , SITE PLAN, LOCATION PLAN.

scale 1:100
drg no. 01
sheet no 01

client

REGISTERED ARCHITECT

Designed by	Tsimba R. Madziko (Arch Asst (1))	1:100
drawn by	Tsimba R. Madziko	FEB 2023
CONTACTS	0743-179-029	